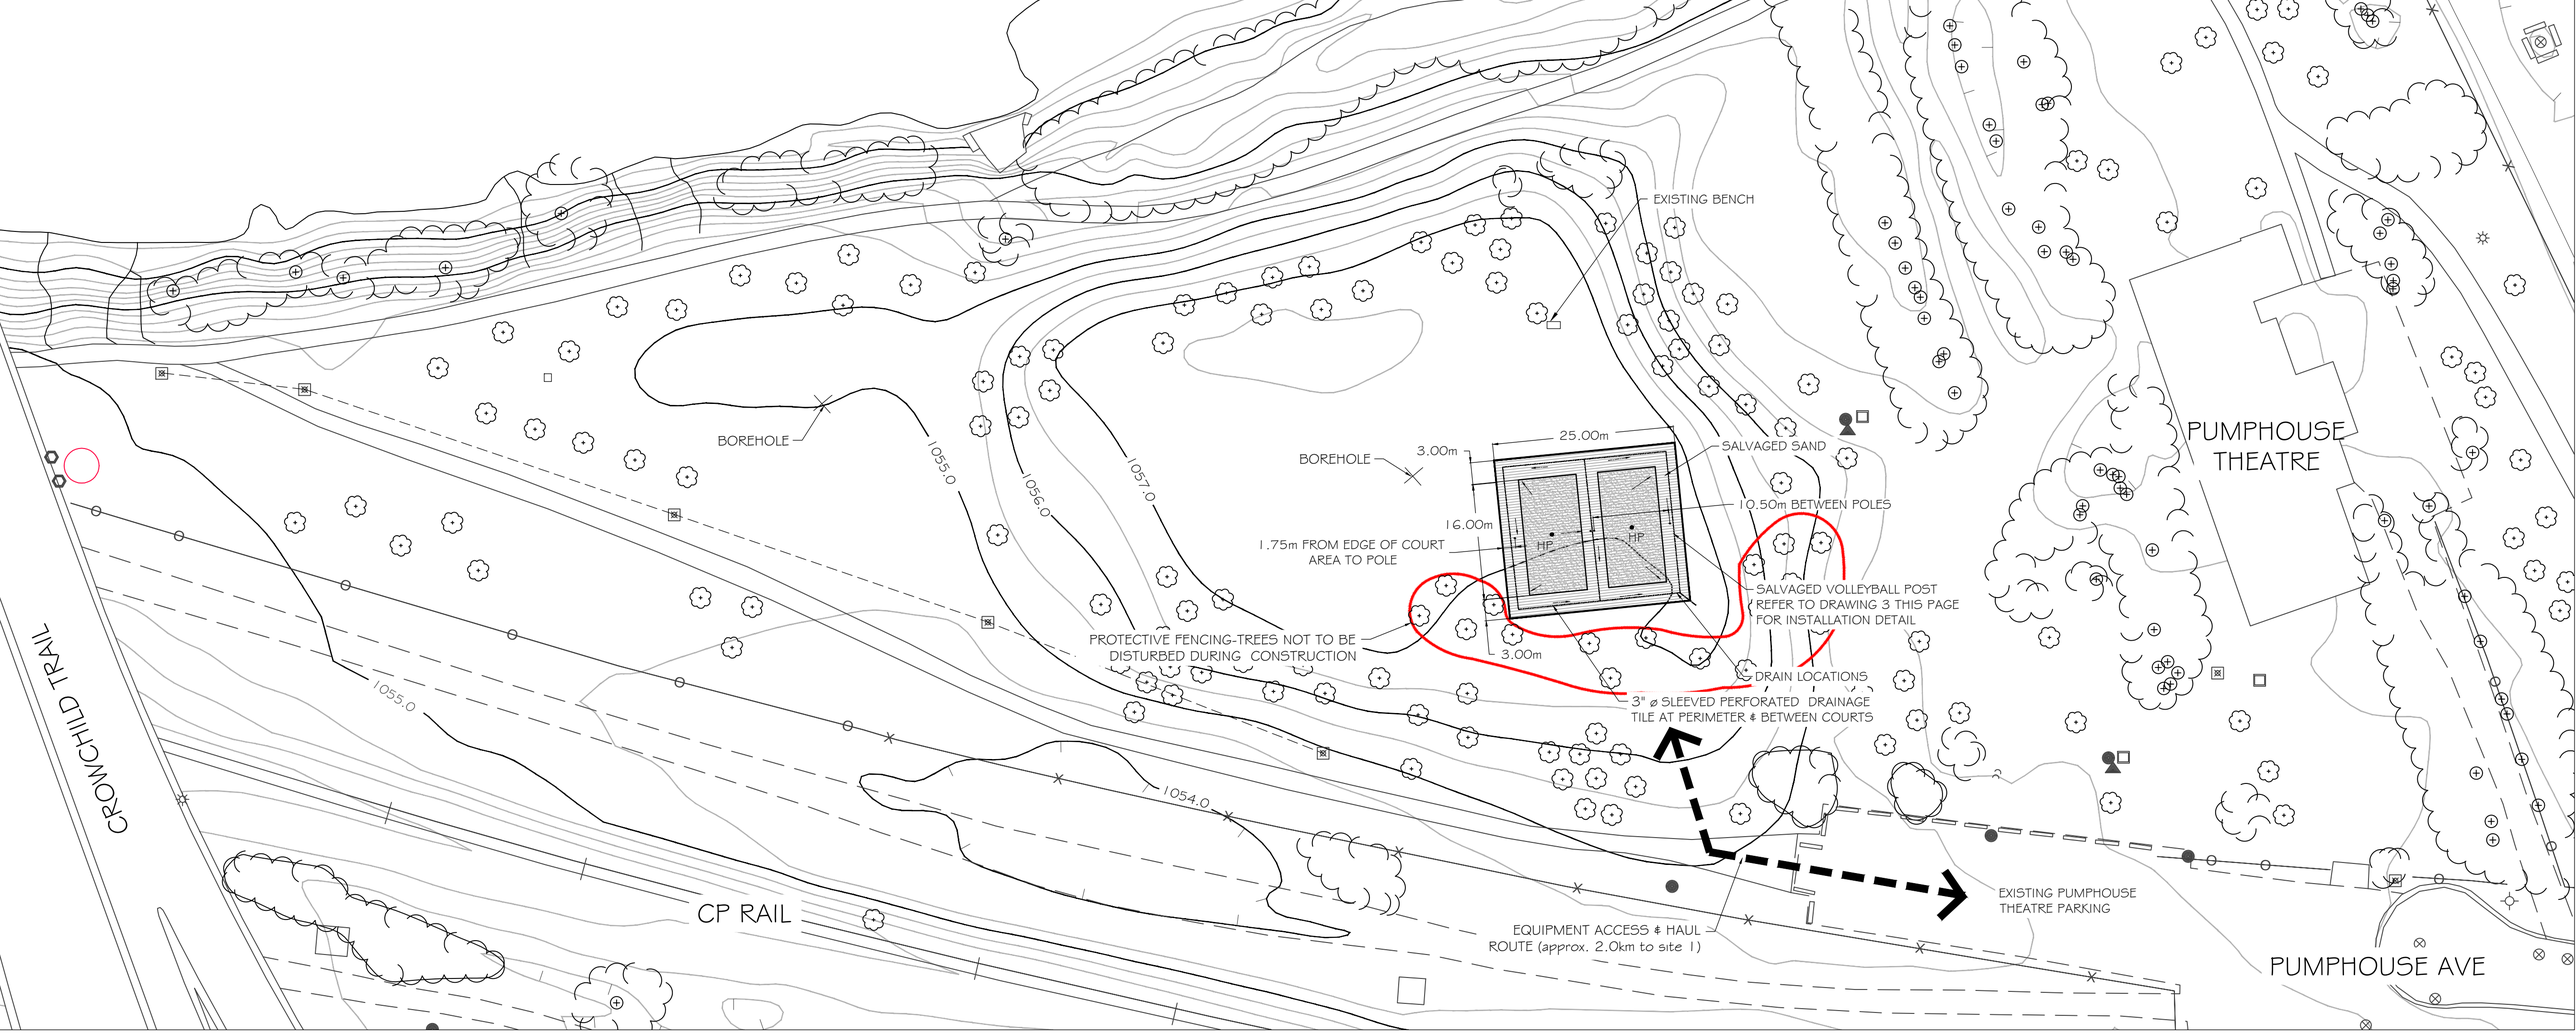
EXISTING BENCH
BOREHOLE
BOREHOLE
3.00m
25.00m
SALVAGED SAND
10.50m BETWEEN POLES
16.00m
1.75m FROM EDGE OF COURT AREA TO POLE
HP
HP
SALVAGED VOLLEYBALL POST (REFER TO DRAWING 3 THIS PAGE FOR INSTALLATION DETAIL
PROTECTIVE FENCING-TREES NOT TO BE DISTURBED DURING CONSTRUCTION
3.00m
DRAIN LOCATIONS
3" ø SLEEVED PERFORATED DRAINAGE TILE AT PERIMETER & BETWEEN COURTS
1055.0
1056.0
1057.0
1055.0
1054.0
PUMPHOUSE THEATRE
CROWCHILD TRAIL
CP RAIL
EXISTING PUMPHOUSE THEATRE PARKING
EQUIPMENT ACCESS & HAUL ROUTE (approx. 2.0km to site 1)
PUMPHOUSE AVE